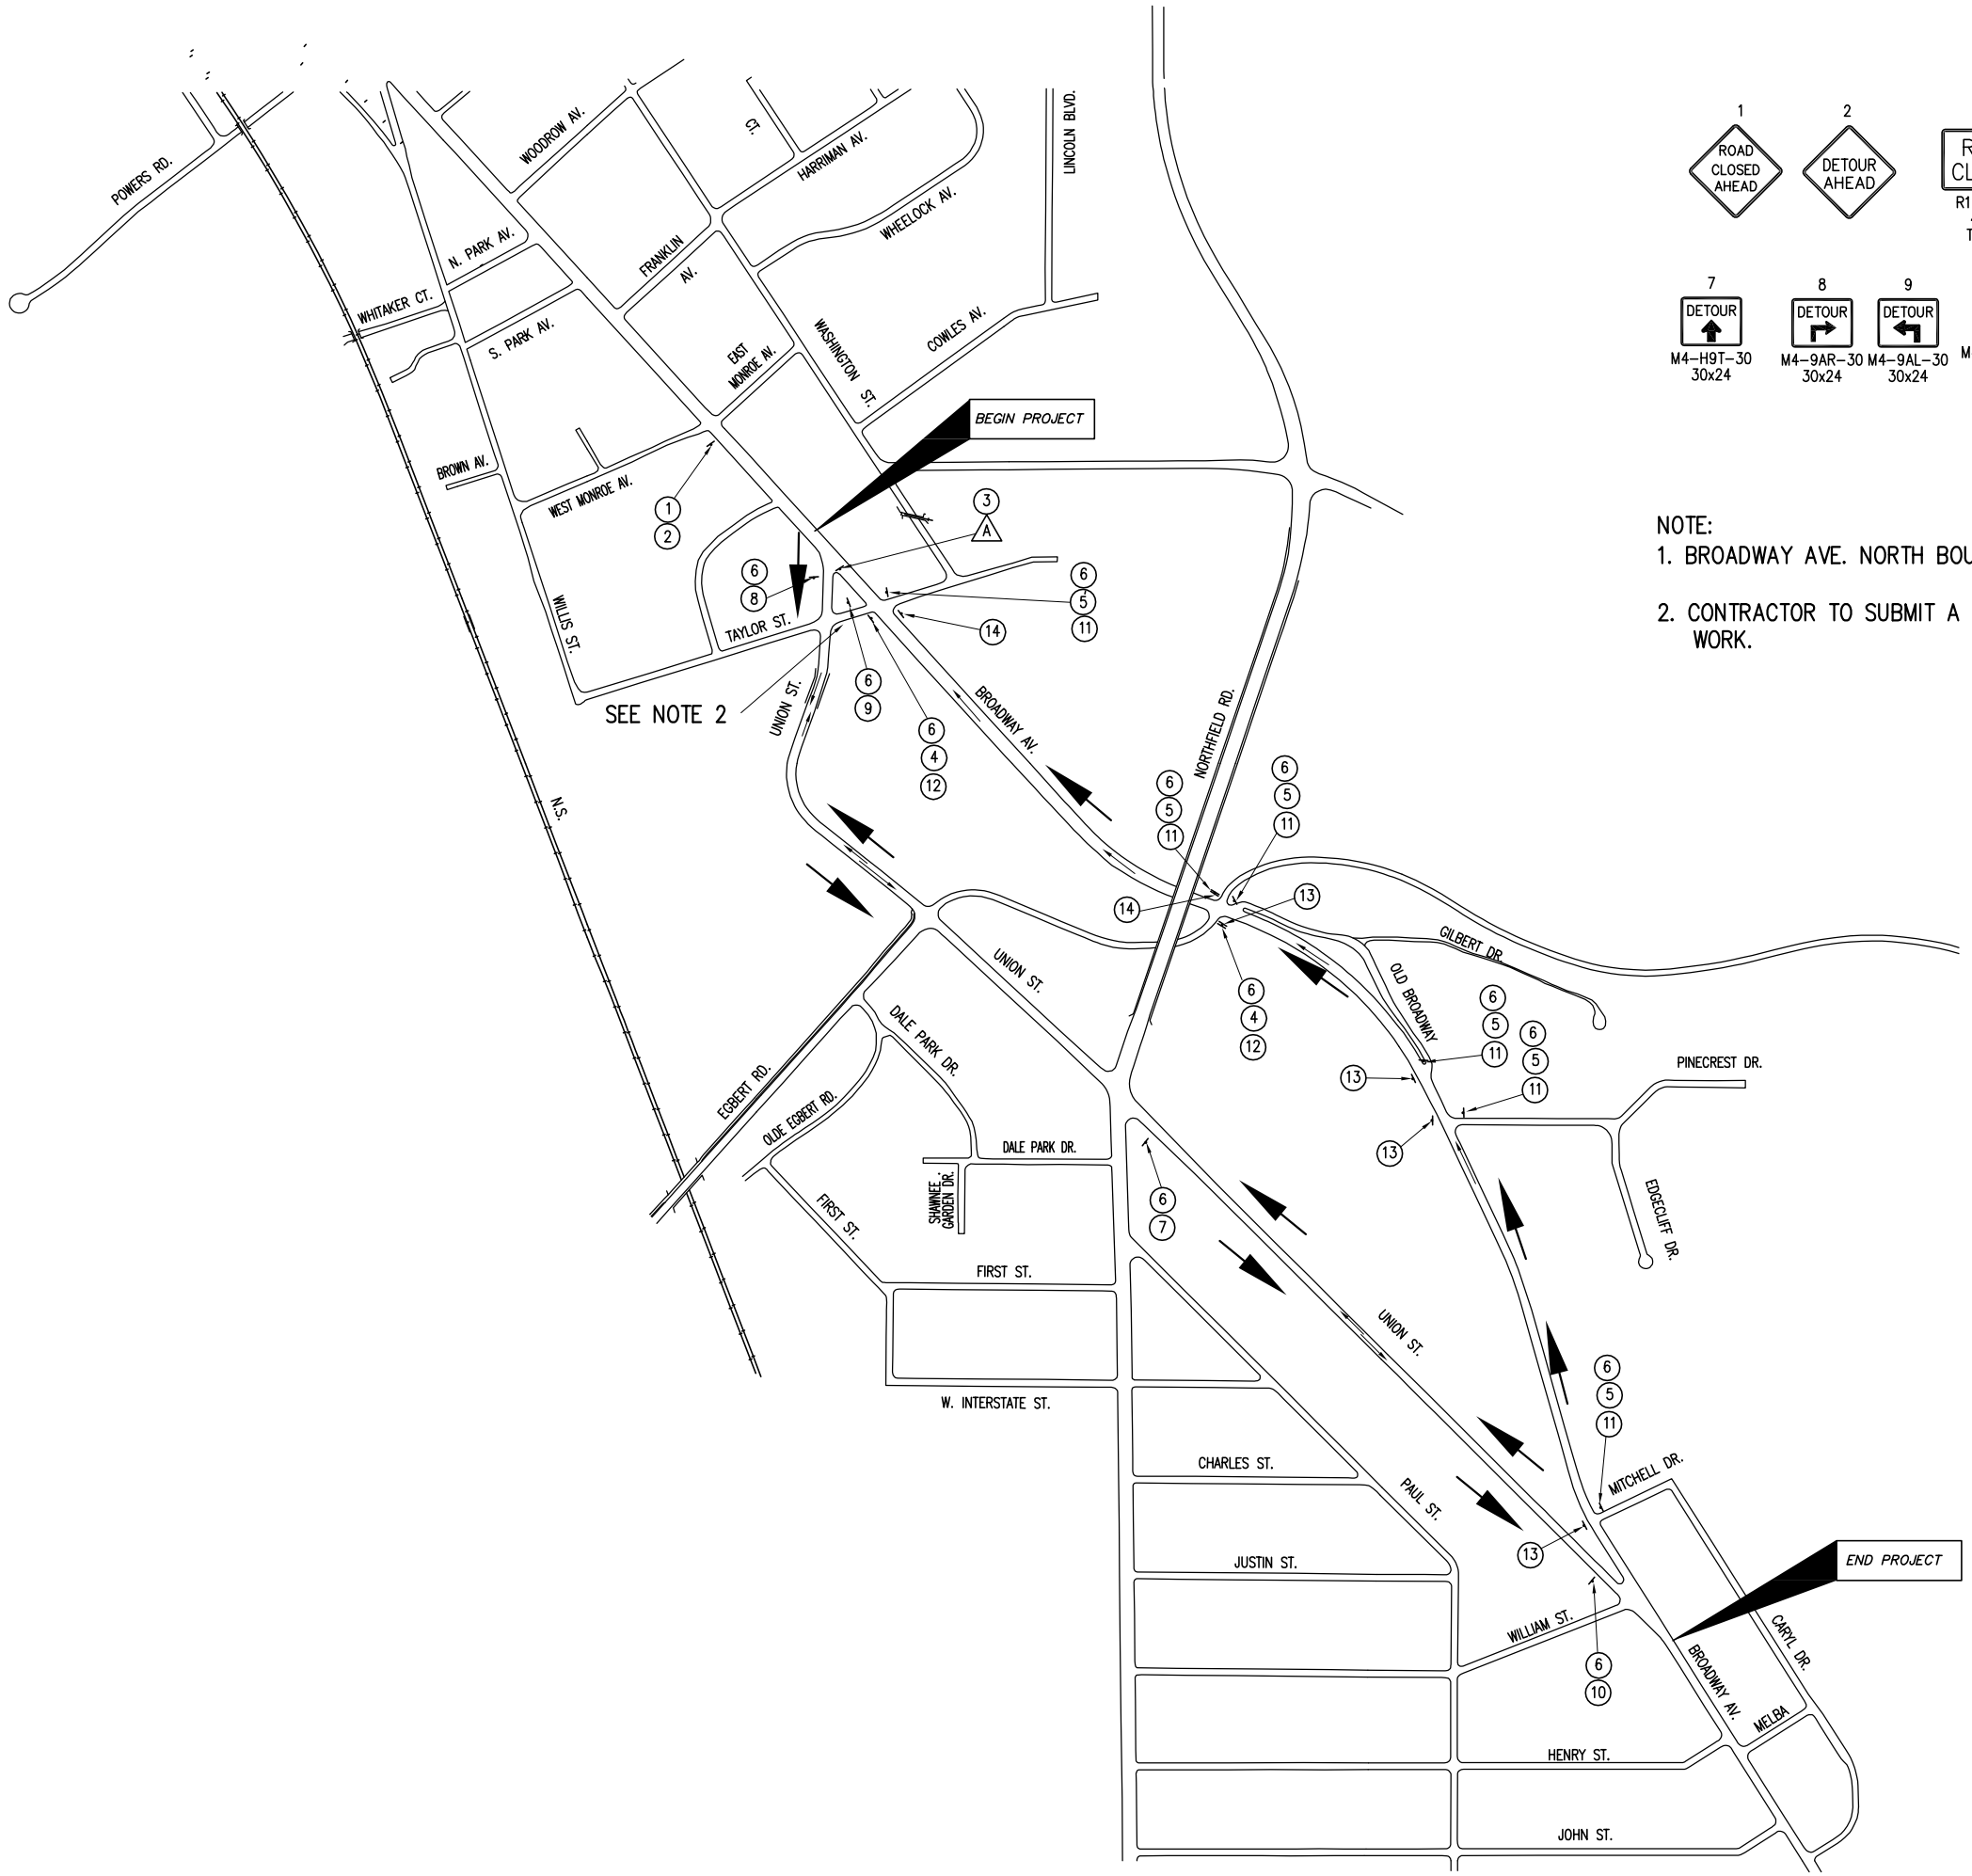

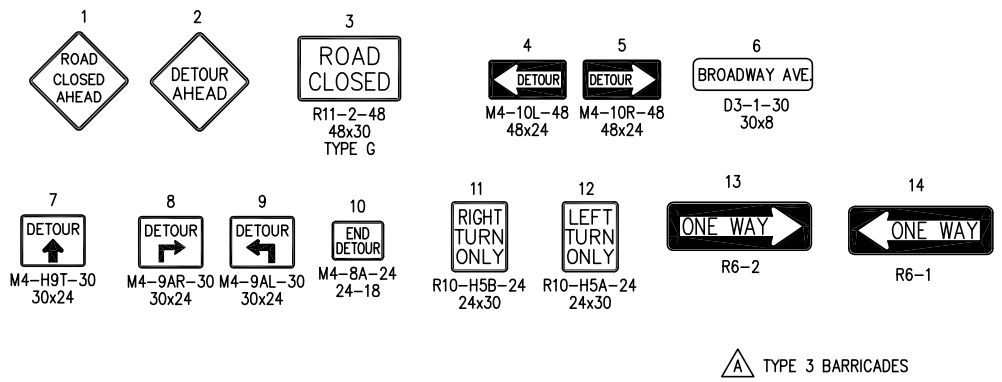

NOTE:

1. BROADWAY AVE. NORTH BOUND TRAFFIC (ONE LANE) MUST BE MAINTAINED AT ALL TIME.

2. CONTRACTOR TO SUBMIT A DETAIL DETOUR PLAN FOR LANE CLOSURES AND "NIGHTTIME" WORK.

N

0 10 20 40
Horizontal Scale in Feet

Calculated

Checked

MAINTENANCE OF TRAFFIC

WATERLINE REPLACEMENT
CITY OF BEDFORD

30A
30

Drawing File: O:\2013\2013001\05 Broadway Waterline Replacement\construction plans\old plans\2013001 05 construction plan.dwg Layout: D30 (2)
Date: Aug 21, 2013 Time: 9:22 am Twist: -1.57079633
Technician: hmusawwir